PRODUCED BY AN AUTODESK EDUCATIONAL PRODUCT

NO.51/68/732/7/2007/06-07 दिनांक 16-4-2007

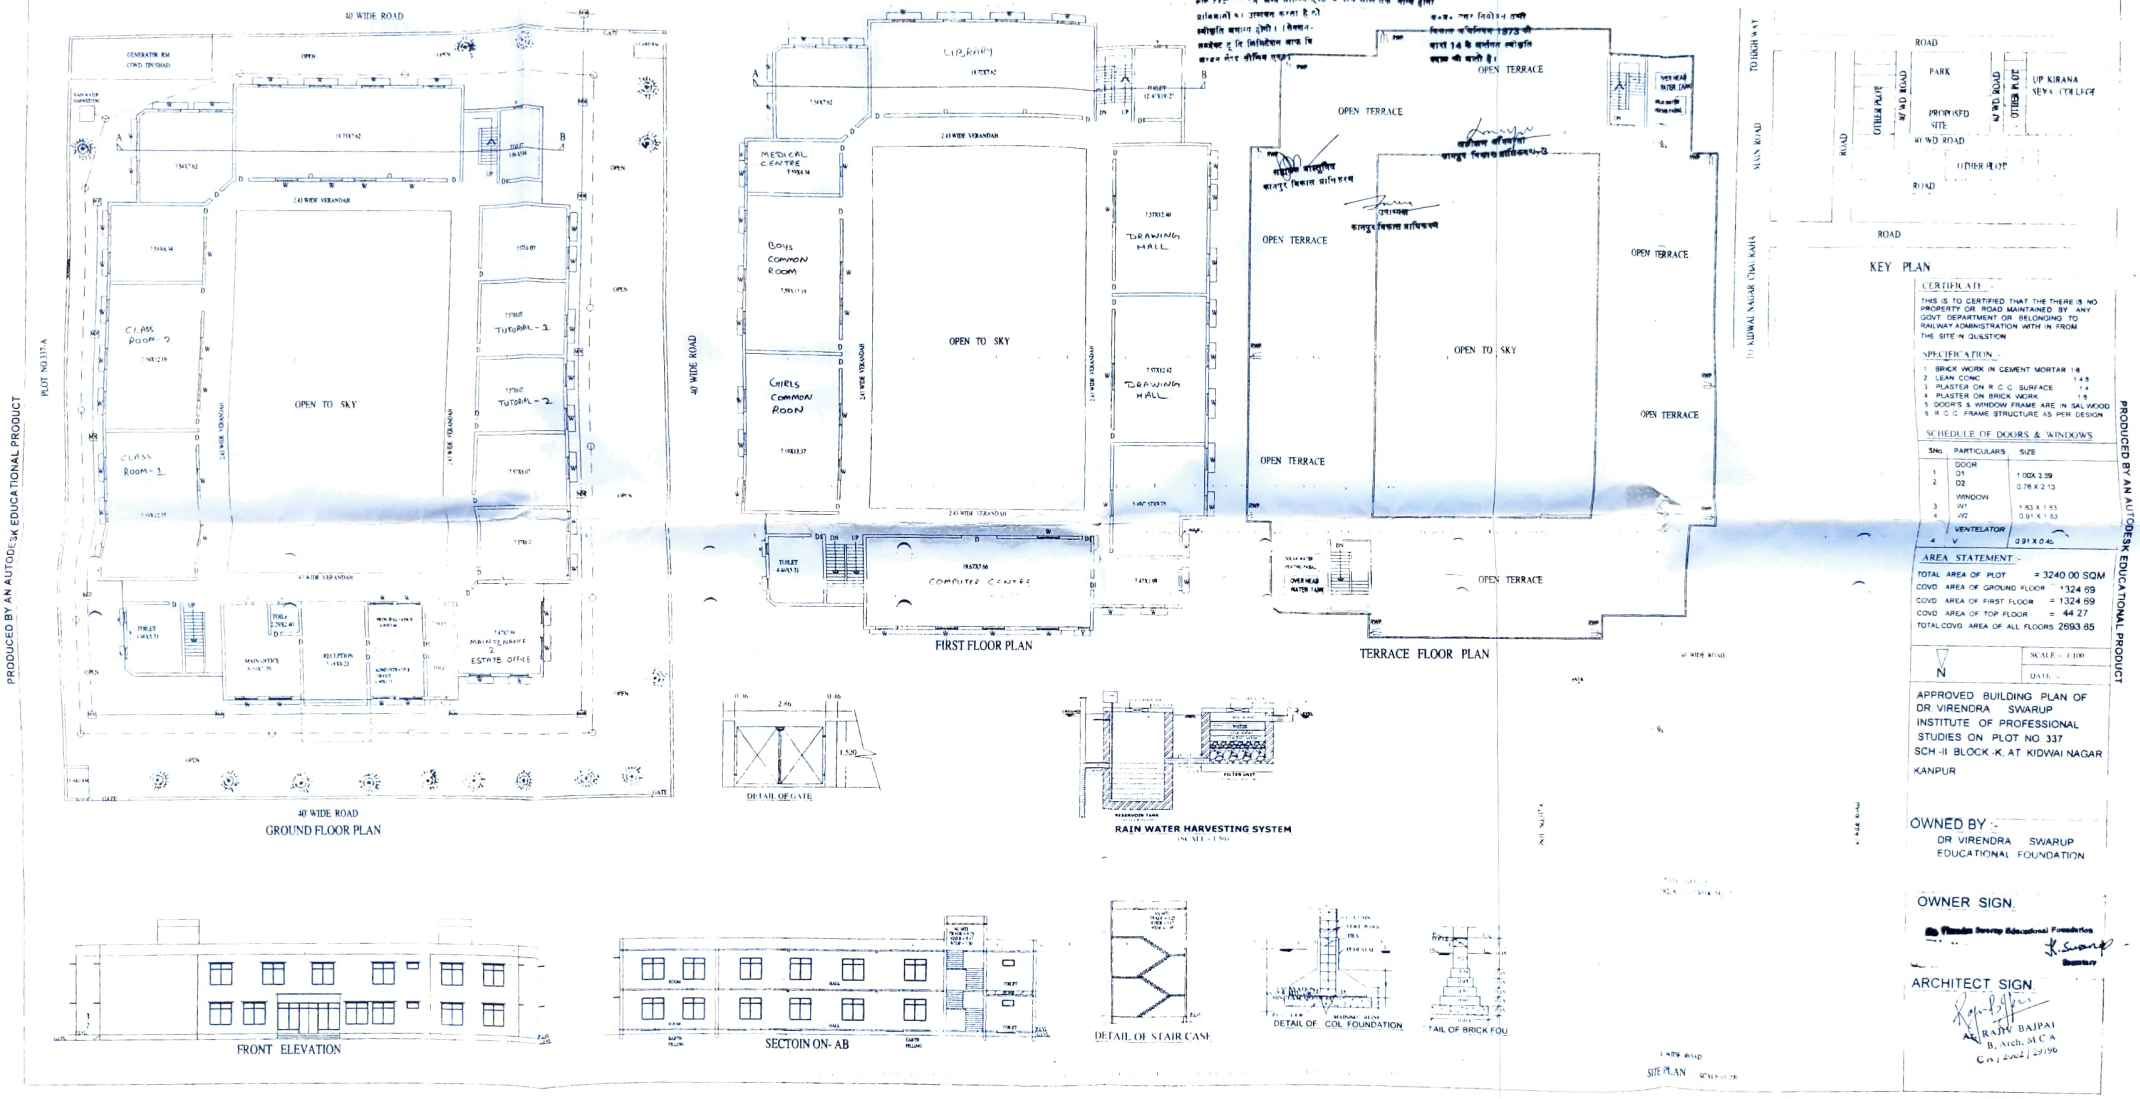

CERTIFICATE :-

THIS IS TO CERTIFIED THAT THE THERE IS NO PROPERTY OR ROAD MAINTAINED BY ANY GOVT DEPARTMENT OR BELONGING TO RAILWAY ADMINISTRATION WITH IN FROM THE SITE IN QUESTION

SPECIFICATION :-

1. BRICK WORK IN CEMENT MORTAR 1:6
2. LEAN CONC 1:4:8
3. PLASTER ON R C C SURFACE 1:4
4. PLASTER ON BRICK WORK 1:6
5. DOOR'S & WINDOW FRAME ARE IN SAL WOOD
6. R C C FRAME STRUCTURE AS PER DESIGN

SCHEDULE OF DOORS & WINDOWS

SNo.	PARTICULARS	SIZE
	DOOR	
1	D1	1.00X 2.59
2	D2	0.76 X 2.13
	WINDOW	
3	W1	1.83 X 1.83
4	W2	0.91 X 1.83
	VENTELATOR	
4	V	0.91 X 0.45

AREA STATEMENT :-

TOTAL AREA OF PLOT	= 3240.00 SQM
COVD AREA OF GROUND FLOOR	1324.69
COVD AREA OF FIRST FLOOR	= 1324.69
COVD AREA OF TOP FLOOR	= 44.27
TOTAL COVD. AREA OF ALL FLOORS	2693.85

N

SCALE :- 1:100

DATE :-

APPROVED BUILDING PLAN OF DR VIRENDRA SWARUP INSTITUTE OF PROFESSIONAL STUDIES ON PLOT NO 337 SCH -II BLOCK -K, AT KIDWAI NAGAR KANPUR

OWNED BY :-
DR VIRENDRA SWARUP EDUCATIONAL FOUNDATION

OWNER SIGN.

Dr. Virendra Swarup Educational Foundation

Secretary

ARCHITECT SIGN.

RAJIV BAJPAI
B. Arch. M.C.A
CA / 2002 / 29196

PRODUCED BY AN AUTODESK EDUCATIONAL PRODUCT
PRODUCED BY AN AUTODESK EDUCATIONAL PRODUCT
PRODUCED BY AN AUTODESK EDUCATIONAL PRODUCT